PLAN SHOWING SUBDIVISION SURVEY OF BLOCK NO. 66, (AS SHOWN ON PLAN NO. 1783, COMP. NO. 49), SITUATE ON THE SOUTHSIDE OF THE SAN IGNACIO — BULLET TREE FALLS ROAD, SAN IGNACIO TOWN EXTENSION, CAYO DISTRICT.

Survey requested by DALT LIMITED.
Ref. L.U.A. NO. 195/04 (17) Dated 23/2/2005.

Surveyed by: J.A. Keith Date: 30th August, 2005
J.A. Keith (B.Sc. Sur. Eng.)
Licensed Land Surveyor

NOTE
'A' DENOTES IRON
'B' DENOTES WOODEN PEG
'C' DENOTES CONCRETE MONUMENT
DISTANCES AND BEARINGS ARE GRID
DISTANCES ARE IN METRES AND DECIMALS OF A METRE
SCALE FACTOR = 1.000238
CONVERGENCE = 00°37'44"
ORIGIN OF COORDINATES = NEW ENTRY NO. 8388 REG. NO. 0
BASIS OF BEARINGS = NEW REG. ENTRY NO. 1389 REG NO. 0

REGISTRATION	AUTHENTICATION	DATE
DATE RECEIVED	EXAMINED BY	15-09-05
FILE REFERENCE	APPROVED BY	15-9-05
ENTRY NO 9016 REG. NO 17	AUTHENTICATED BY Commissioner of Lands and Surveys	15-9-05

STATIONS	EASTINGS	NORTHINGS
[illegible]	[illegible]	[illegible]

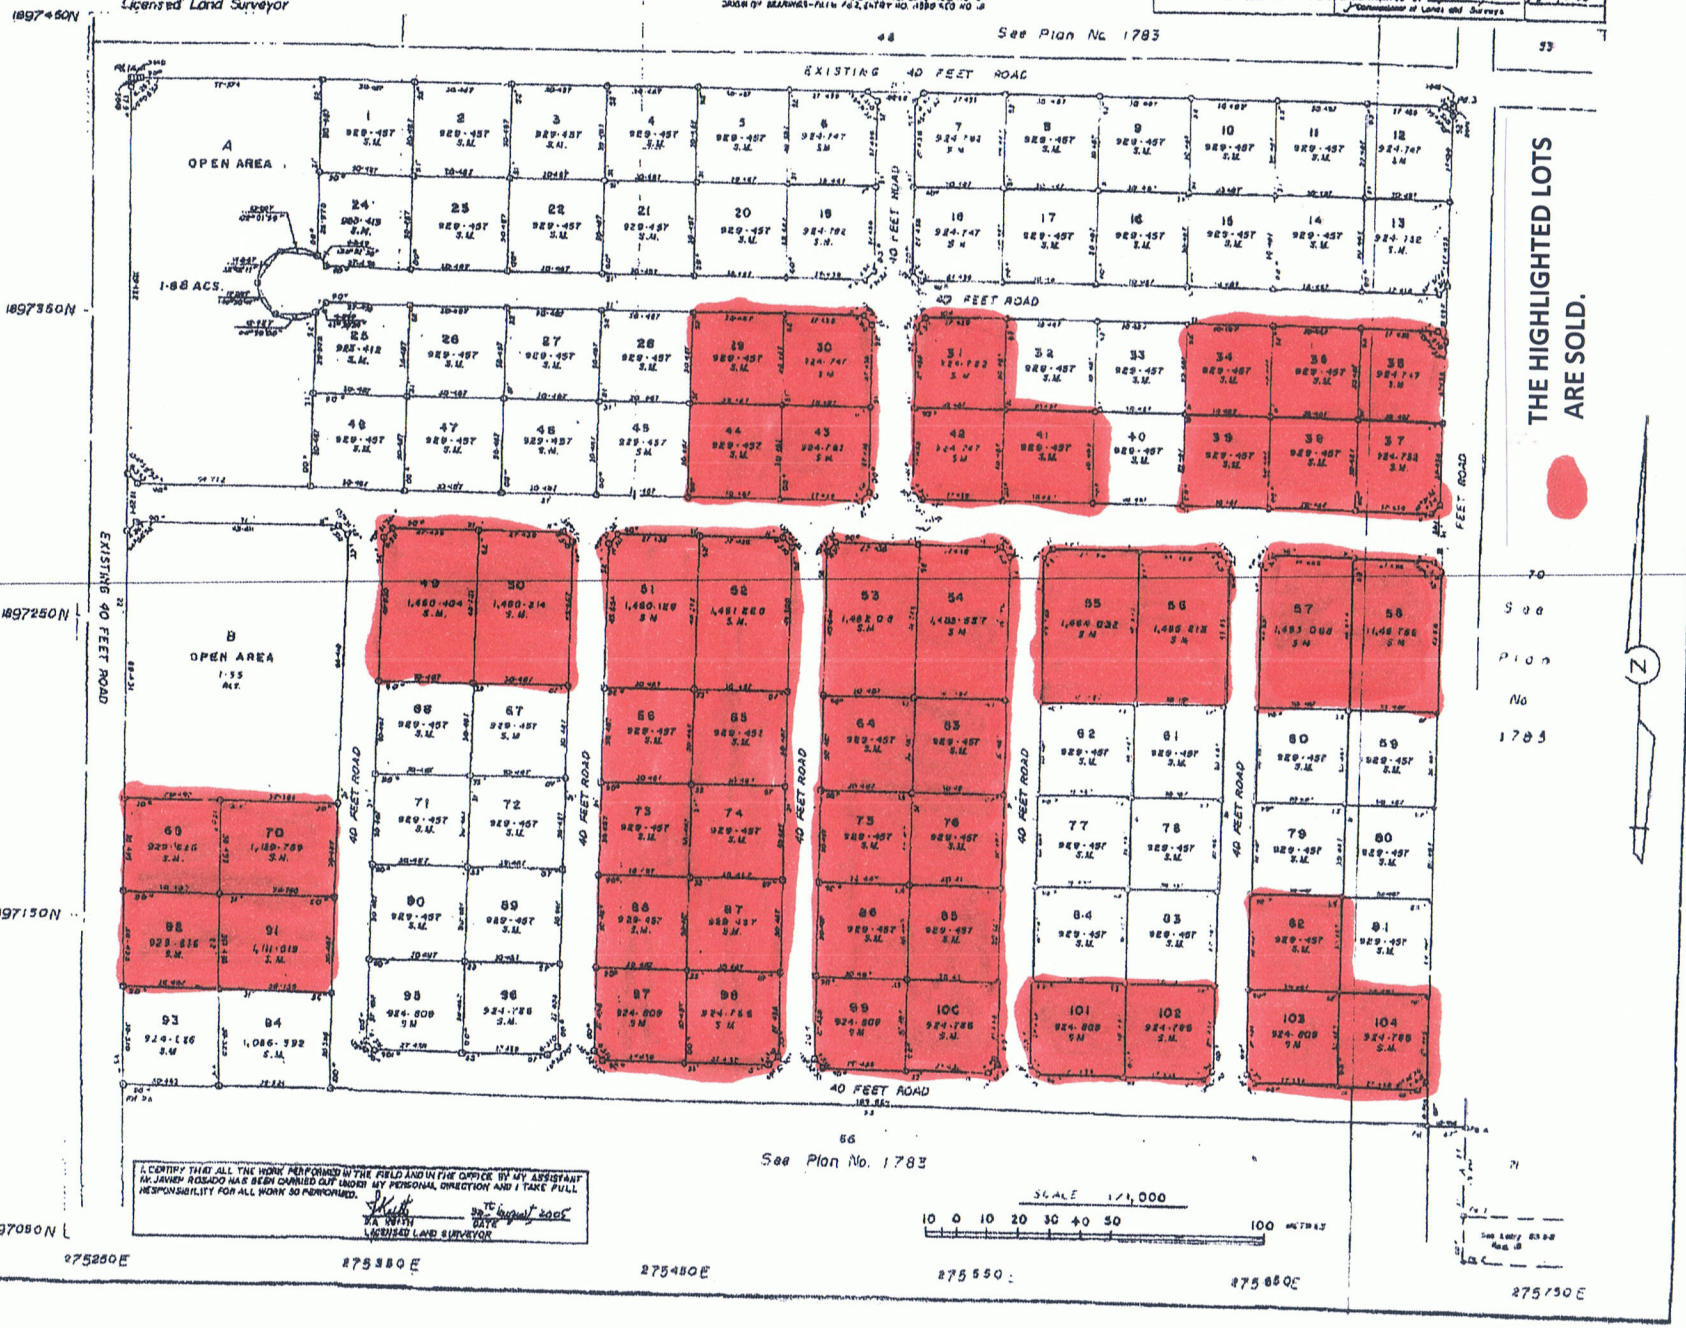

I CERTIFY THAT ALL THE WORK PERFORMED IN THE FIELD AND IN THE OFFICE BY MY ASSISTANT MR. JAVIER ROSADO HAS BEEN CARRIED OUT UNDER MY PERSONAL DIRECTION AND I TAKE FULL RESPONSIBILITY FOR ALL WORK SO PERFORMED.

J.A. KEITH
LICENSED LAND SURVEYOR
30th August 2005
DATE